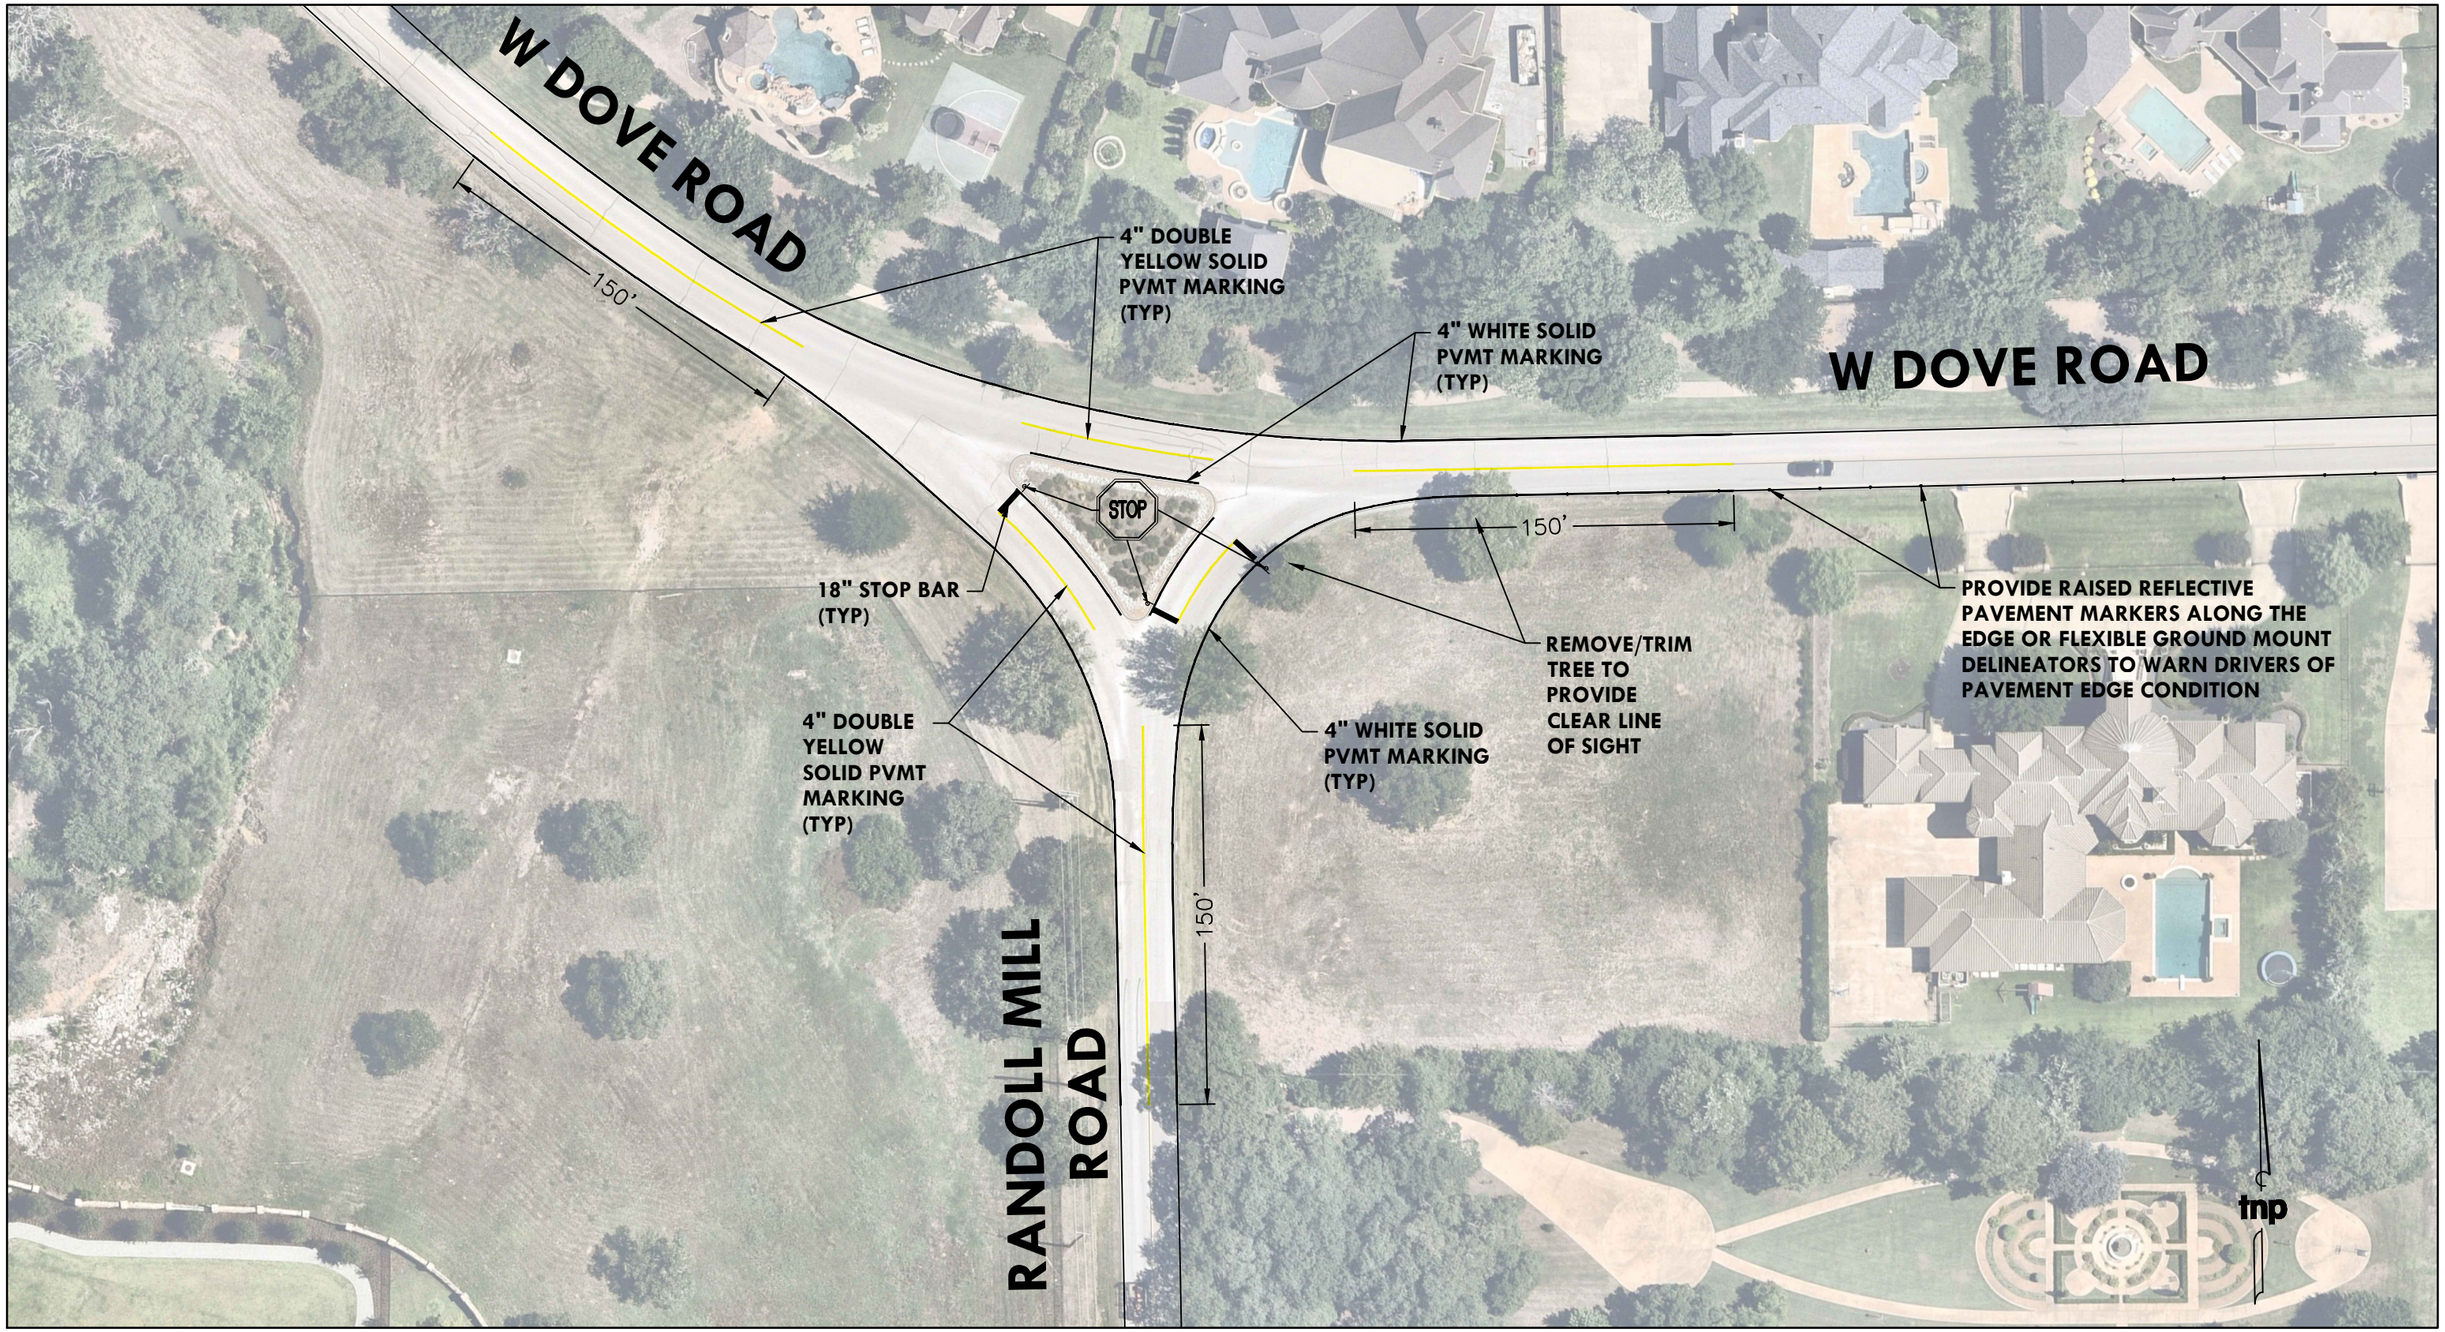

tnp
teague nall & perkins
5237 N. Riverside Drive Suite 100
Fort Worth, Texas 76137
817.336.5773 ph 817.336.2813 fx
TBPE Registration No. F-230
www.tnpinc.com

PAVEMENT MARKING PLAN

TOWN OF WESTLAKE, TEXAS

WEST DOVE ROAD - RANDOLL MILL ROAD

GRAPHIC SCALE
60 0 30 60
GRAPHIC SCALE: 1" = 60'